AERODROME CHART

Ramp 121.725(121.85)
EMG 121.50
TWR(N) 123.65(118.75)
TWR(S) 118.3(118.75)
D-ATIS 127.25
GND 121.65
Delivery 121.95(DCL AVBL)

ZSHC HANGZHOU/Xiaoshan

N30°13.7'E120°26.0' ELEV 7m

BEARINGS ARE MAGNETIC
ALTITUDES, DISTANCES,
ELEVATIONS AND HEIGHTS
IN METERS

Note:
1. A/C are forbidden to enter RWY via rapid exit TWYs A3-A6, C3-C6.
2. HS1 - HS6: Hot spot.
3. TWR blind zone

RWY	Direction	Bearing strength(PCN)
06/07	067°	RWY07/25,TWY A,A1,A2,A7,A8,B(BTN A1&B6),B6,B7,B10: 95/R/B/W/T RWY06/24,TWY B(BTN B7&K), B1,B3-B5,C,C1,C2,C7,C8, 92/R/B/W/T D(BTN D5&L),D5-D8,J,J2-J6,K,Apron Nr.1,2: 90/R/B/W/T TWY B(BTN B6&B7),D(E of L,W of D5),D1-D4,L, Z16-Z18,Apron Nr.7(N of 711-726(stands included)), Apron Nr.6(600-613), Apron Nr.9(901-916): 82/R/B/W/T Apron Nr.3,7(701-710): 80/R/B/W/T Apron Nr.7(S of 711-726(stands not included)) Nr.9(917-928), D0,Z19,Z20: 73/R/B/W/T TWY C3-C6: 72/R/B/W/T Apron Nr.6(616-626): 67/R/B/W/T TWY A3-A6,Apron Nr.5:
24/25	247°	

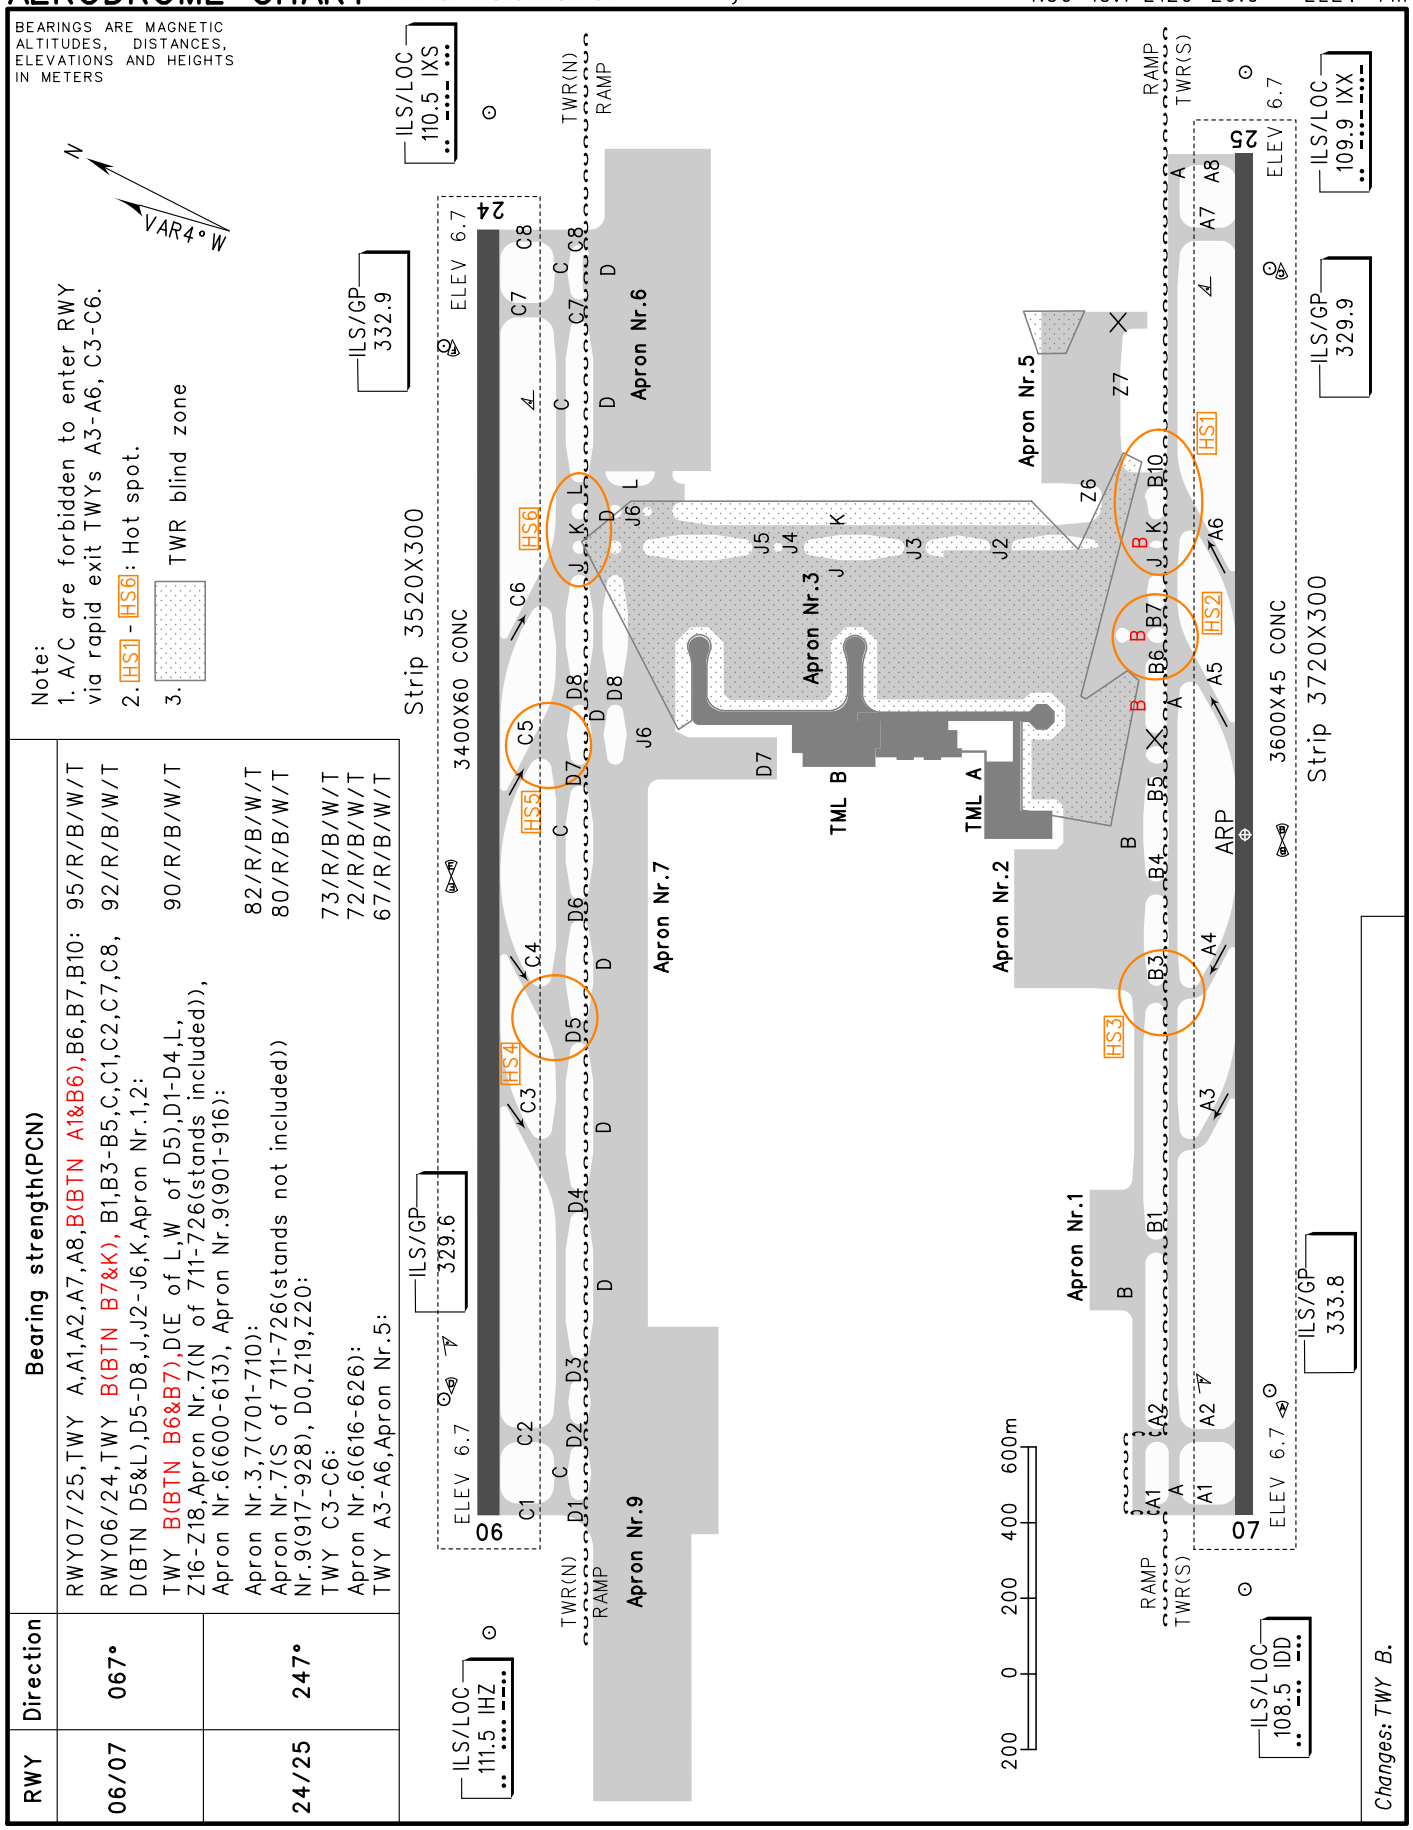

Changes: TWY B.